



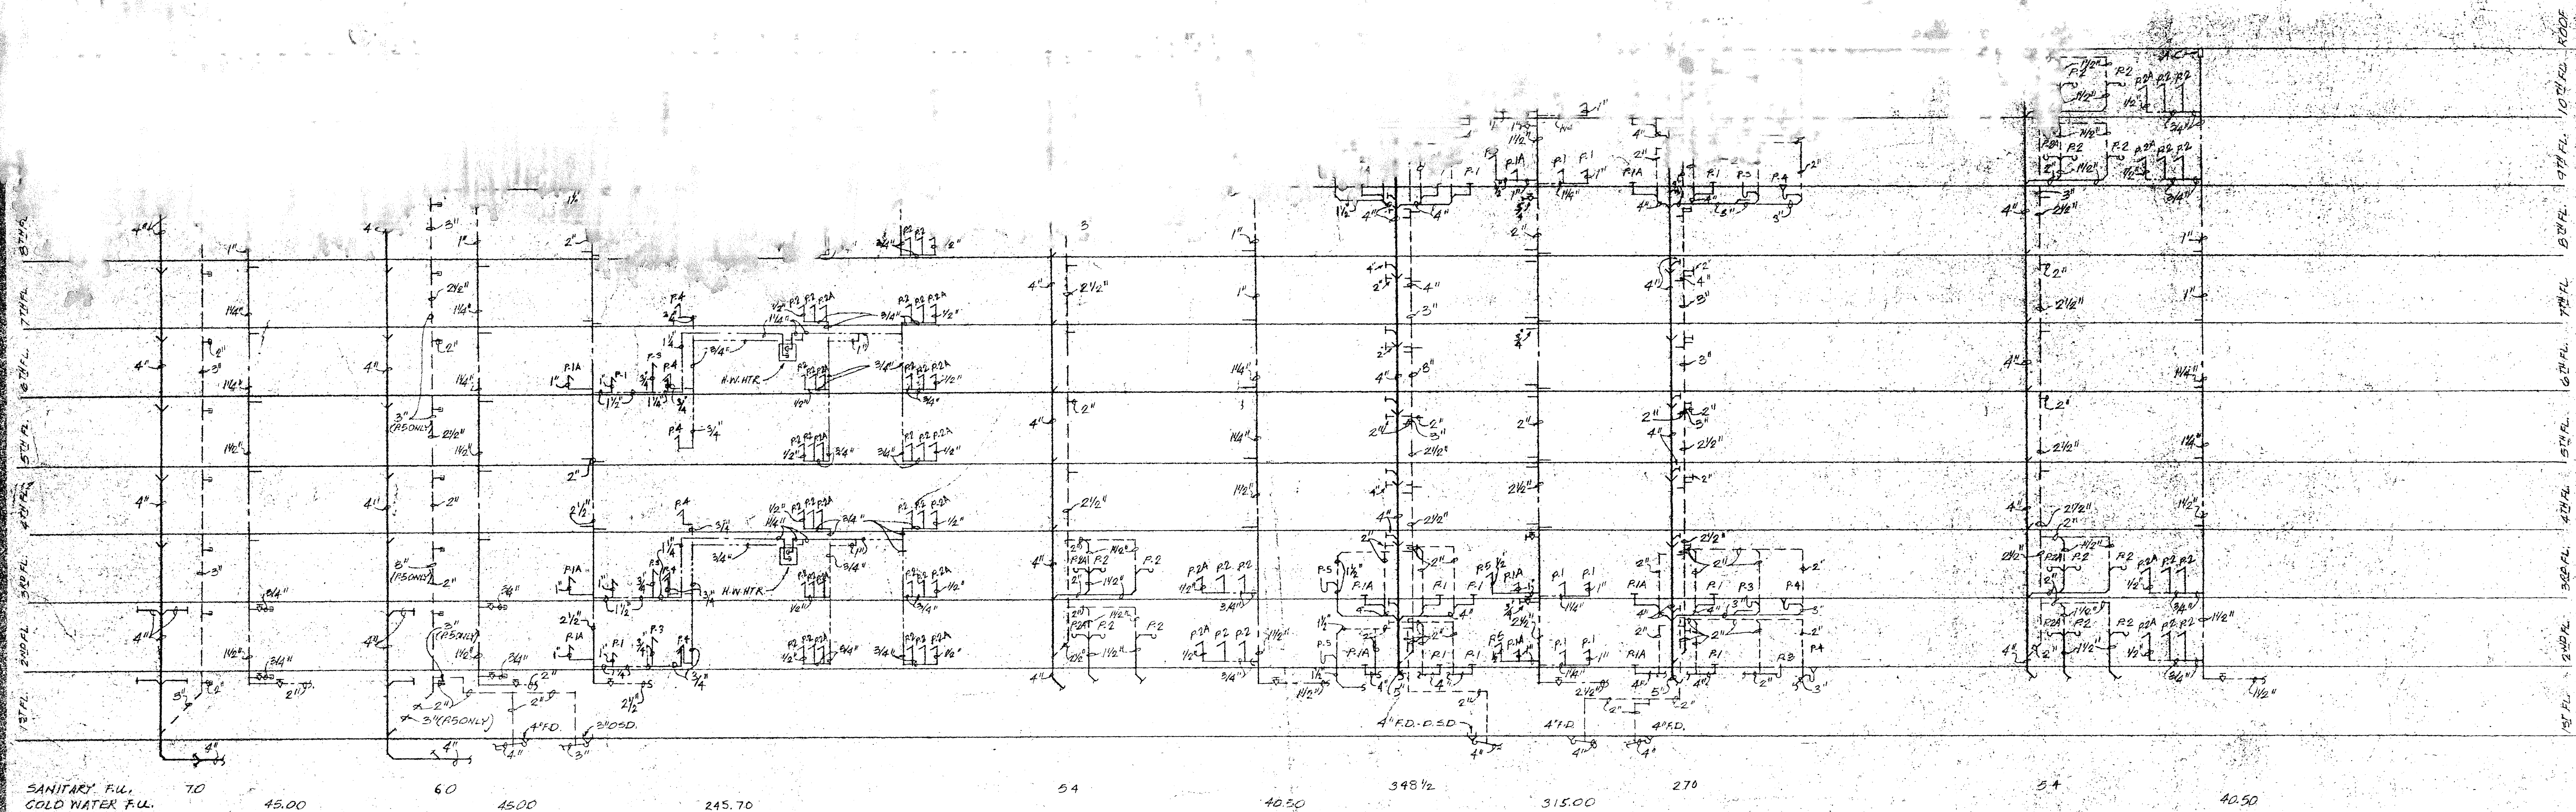

PLUMBING RISER DIAGRAMS NO SCALE

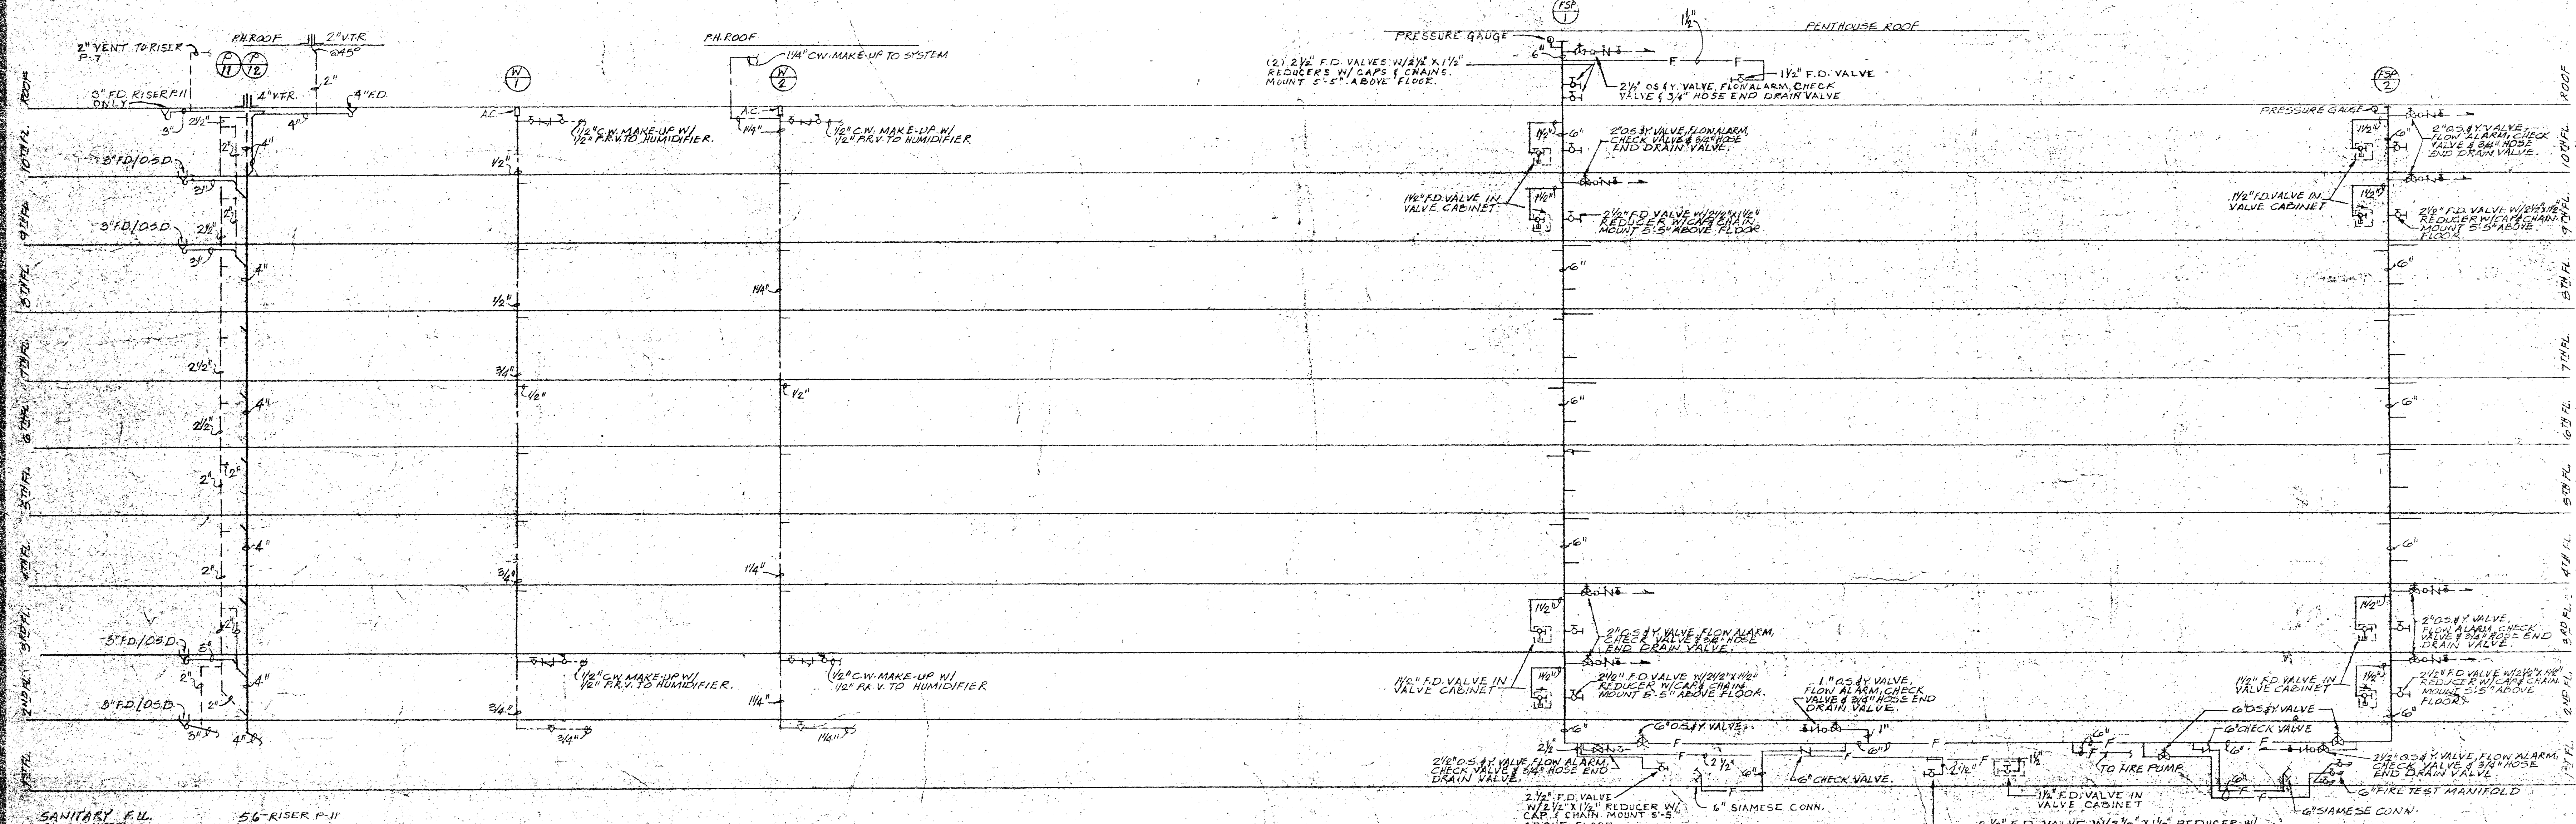

PLUMBING RISER DIAGRAMS NO SCALE

FIRE PROTECTION SYSTEM RISER DIAGRAM NO SCALE

Bucher Meyers - Associates Inc. Architects
 1000 E. CENTER OFFICE BUILDING, ROCKVILLE, MD
 PLUMBING RISER DIAGRAMS FIRE PROTECTION SYSTEM RISER DIAGRAM

DATE: 1-10-77
 JOB NUMBER: 17057
 SHEET NUMBER: 1-7